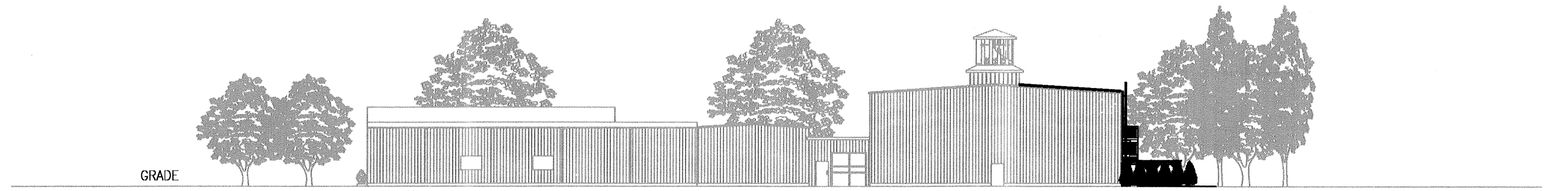

1 EAST ELEVATION
SCALE: 22"x34" SHEET 1/8" = 1'-0"
SCALE: 11"x17" SHEET 1/4" = 1'-0"

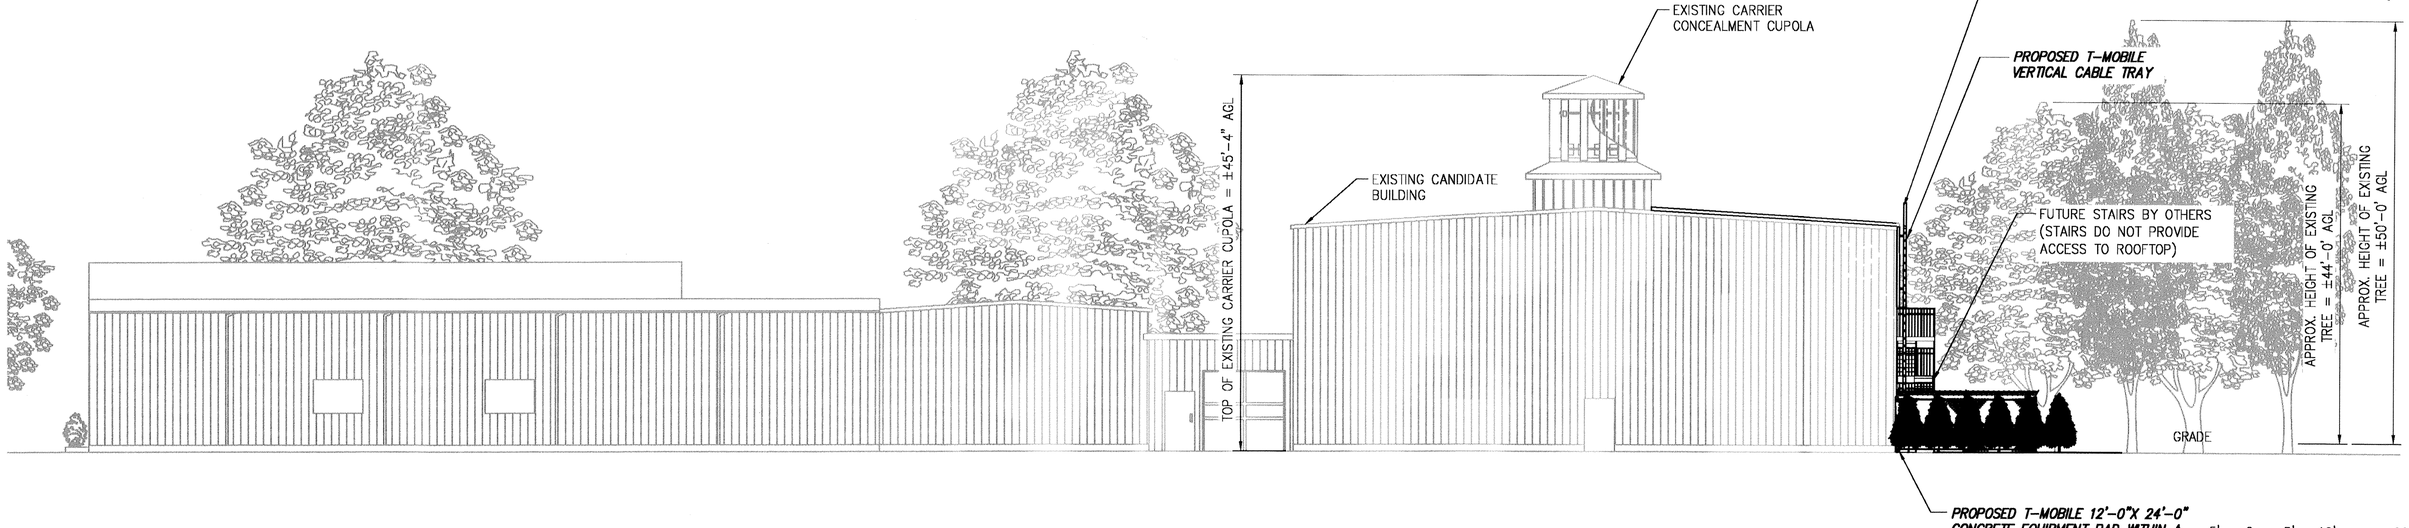

2 EAST ELEVATION
SCALE: AS PROVIDED

5' 0 5' 10' 20'
(IN FEET)
SCALE: 22"x34" SHEET 1" = 10'-0"
SCALE: 11"x17" SHEET 1" = 20'-0"

RECEIVED
MAY 12 2020
PLANNING BOARD

INFINIGY
FROM ZERO TO INFINIGY
the solutions are endless
1033 Watervliet Shaker Rd | Albany, NY 12205
Phone: 518-690-0790 | Fax: 518-690-0793
www.infinigy.com

T-Mobile
T-MOBILE NORTHEAST LLC
3500 SUNRISE HIGHWAY
GREAT RIVER, NY 11739

HOME SWEET HOME WAINSCOTT
342 MONTAUK HIGHWAY
WAINSCOTT, NY 11975

1059-C0002-C (544-002)

NO	DATE	REVISIONS	BY	CHK	APP'D
7	04/13/20	REVISED PER COMMENTS	BMM	MPS	AJD
6	01/09/20	REVISED PER COMMENTS	BMM	MPS	AJD
5	11/27/19	REVISED PER COMMENTS	BMM	MPS	AJD
4	10/18/19	REVISED PER COMMENTS	SKB	MPS	AJD
3	07/15/19	REVISED PER SCOPE	MPS	MPS	AJD

SCALE: DESIGNED: DRAWN:

STATE OF NEW YORK · JOHN S. STEVENS · 071096 · LICENSED PROFESSIONAL ENGINEER

SITING ELEVATIONS

TOWN OF WAINSCOTT/SUFFOLK COUNTY TAX MAP NUMBER
#0300-197-02-16 & 0300-192-02-3.2

JOB #	SITE #	DRAWING NUMBER	REV
		Z04C	7