NEW TOWER NOTE
NEW TOWER LIGHTING AND MARKINGS AS REQUIRED BY THE F.A.A. AND/OR TOWN OF EAST HAMPTON TO BE DETERMINED.

NOTE: SEE SHEET A-3 FOR LIST OF COLORS AND MATERIALS FOR ALL PROPOSED EQUIPMENT

TOWER NOTE:
EXIST. 130' LATTICE TOWER TO BE REMOVED ONCE ALL EXISTING TENANT CABLES, ANTENNAS, APPURTENANCES & MOUNTS HAVE BEEN RELOCATED TO NEW TOWER BY OTHERS. EXIST. TOWER FOUNDATION TO REMAIN.

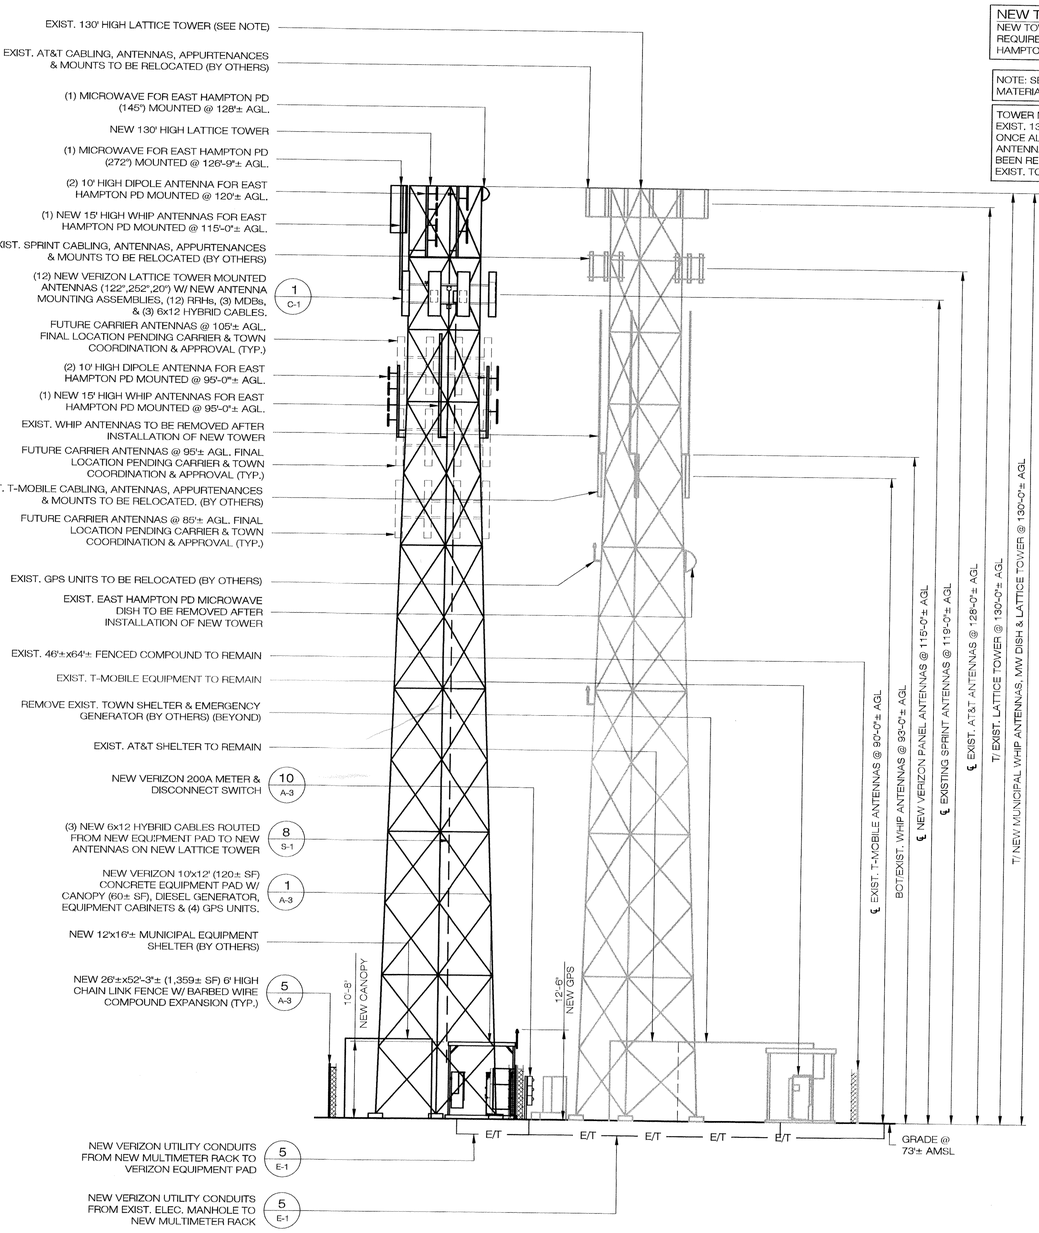

1 A-1 SOUTH ELEVATION
SCALE : 1" = 10'-0"

(IN FEET) 1 inch = 10ft.

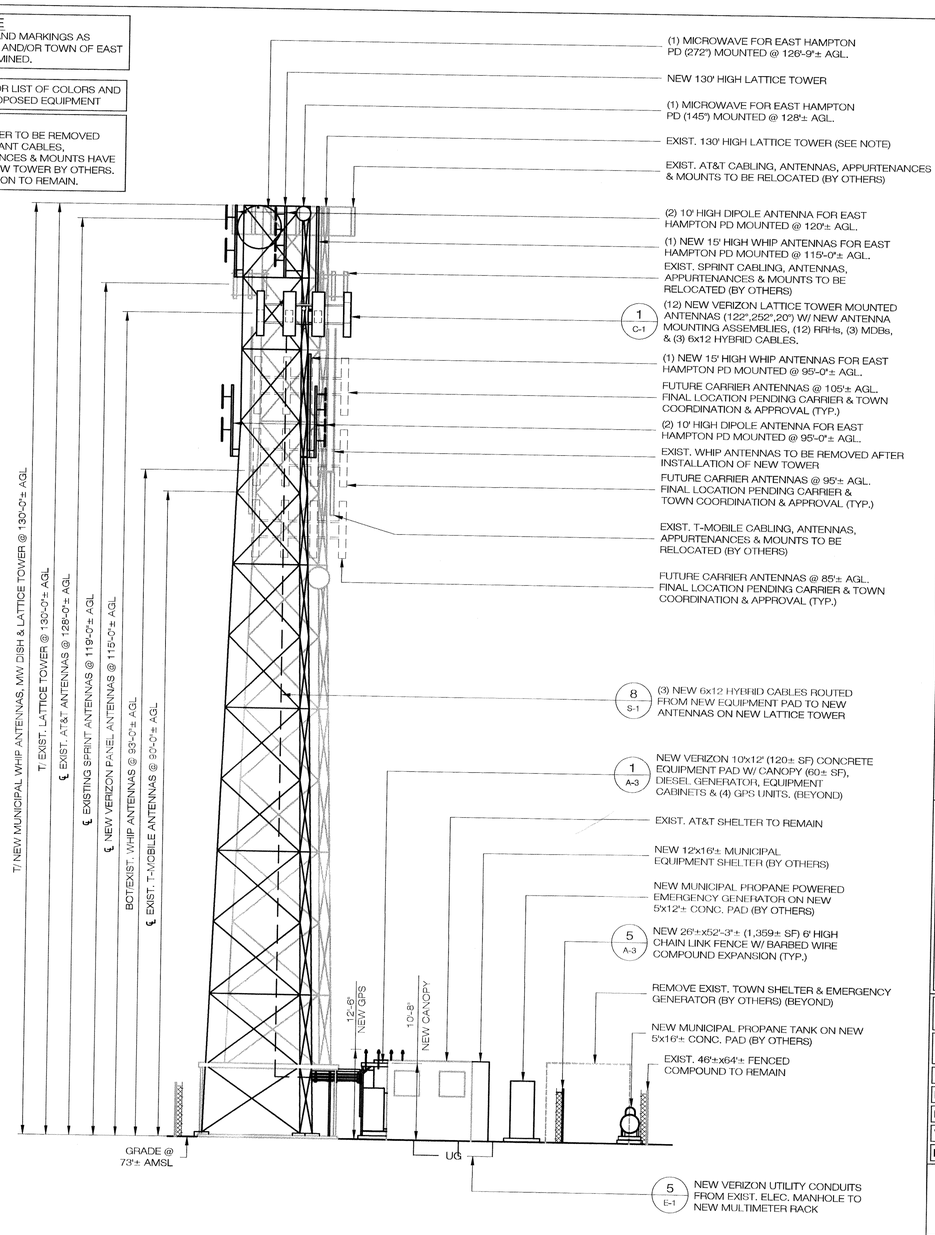

2 A-1 EAST ELEVATION
SCALE : 1" = 10'-0"

(IN FEET) 1 inch = 10ft.

RECEIVED
APR 11 2019
PLANNING BOARD

verizon
4 CENTEROCK ROAD
WEST NYACK, NY 10994

APT ENGINEERING
3 SADDLEBROOK DRIVE PHONE: (860)-663-1697
KILLINGWORTH, CT 06419 FAX: (860)-663-0935
WWW.ALLPOINTSTECH.COM

CONSTRUCTION DOCUMENTS

NO	DATE	REVISION
0	12/07/16	FOR REVIEW: SPM
1	02/14/17	FOR FILING: SPM
2	06/09/17	REVISED TOWER: SPM
3	06/21/17	REVISED ANT. HGT.: SPM
4	06/30/17	FOR FILING: SPM
5	09/11/18	REV. TOWER LOCATION: SPM
6	12/10/18	PER EHPD COMMENTS: SPM
7	01/31/19	PER TOWN COMMENTS: SPM

DESIGN PROFESSIONALS OF RECORD

PROF: SCOTT M. CHASSE P.E.
COMP: APT ENGINEERING
ADD: 3 SADDLEBROOK DRIVE
KILLINGWORTH, CT 06419

OWNER: TOWN OF EAST HAMPTON
ADDRESS: 159 PANTIGO ROAD
EAST HAMPTON, NY 11937

NOTE:
IT IS A VIOLATION OF NEW YORK STATE EDUCATION LAW ARTICLE 145, SECTION 7209 (2) FOR ANY PERSON, UNLESS ACTING UNDER THE DIRECTION OF A LICENSED PROFESSIONAL ENGINEER OR LAND SURVEYOR, TO ALTER AN ITEM IN ANY WAY. IF AN ITEM BEARING THE SEAL OF AN ENGINEER OR LAND SURVEYOR IS ALTERED, THE ALTERING ENGINEER OR LAND SURVEYOR SHALL AFFIX TO THE ITEM HIS SEAL AND THE NOTATION "ALTERED BY" FOLLOWED BY THE SIGNATURE AND THE DATE OF SUCH ALTERATION, AND A SPECIFIC DESCRIPTION OF THE ALTERATION.

VERIZON AT "WAINSCOTT"

SITE ADDRESS: WAINSCOTT NORTHWEST ROAD, EAST HAMPTON, NY 11937

APT FILING NUMBER: NY141NB530

PROJECT CODE: 2007245727

LOCATION CODE: 181557

VZ CM: KU	DRAWN BY: CSH
DATE: 12/07/16	CHECKED BY: SPM

SHEET TITLE:
ELEVATIONS

SHEET NUMBER:
A-1

STATE OF NEW YORK · SCOTT M. CHASSE · 078608 · LICENSED PROFESSIONAL ENGINEER